



	existing trees to be removed
...	
	existing trees to be retained
...	
	proposed tree planting
...	
	new street trees
...	
	proposed new pavement to building frontage
...	
	proposed paved Picnic / BBQ area
...	
	new concrete paths
...	
	wetpour rubber playground surface
...	
	proposed garden bed
...	
	proposed turf area
...	
	raised planterbox on slab
...	
	proposed mulched area
...	
	play equipment to be re-installed
...	
	proposed bench seat
...	

DATE		AMENDMENT		ISSUE	
------	--	-----------	--	-------	--



+ RAY FUGGLE ASSOCIATES
 landscape architects
 125, 241 PENNANT HILLS RD
 CARLINGFORD NSW 2118

email: RAY@fuggle.net.au

phone: 0412 294 712
 0412 294 712

Project:

PROPOSED RESIDENTIAL DEVELOPMENT

No. 55-57 Station Street,
WENTWORTHVILLE

NUCORP CONSTRUCTION P/L

Drawing Title:

LANDSCAPE MASTERPLAN

issue:	DA	date:	19/09/18	issue no:	A
file name:				drawing no:	
drawn:	HK	scale:	1:200 @ A1		
checked:	RF	project No:	4373a		

L-01/4



syzgium leuhamnii



yucca elephantipes



strelitzia reginae



raphiolepis orientalis



phormium tenax

camellia sasanqua



clivia miniata



cycas revoluta






liriodendron evergreen giant



magnolia 'little gem'




nandina gulf stream

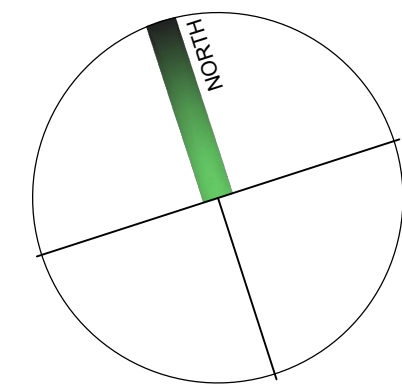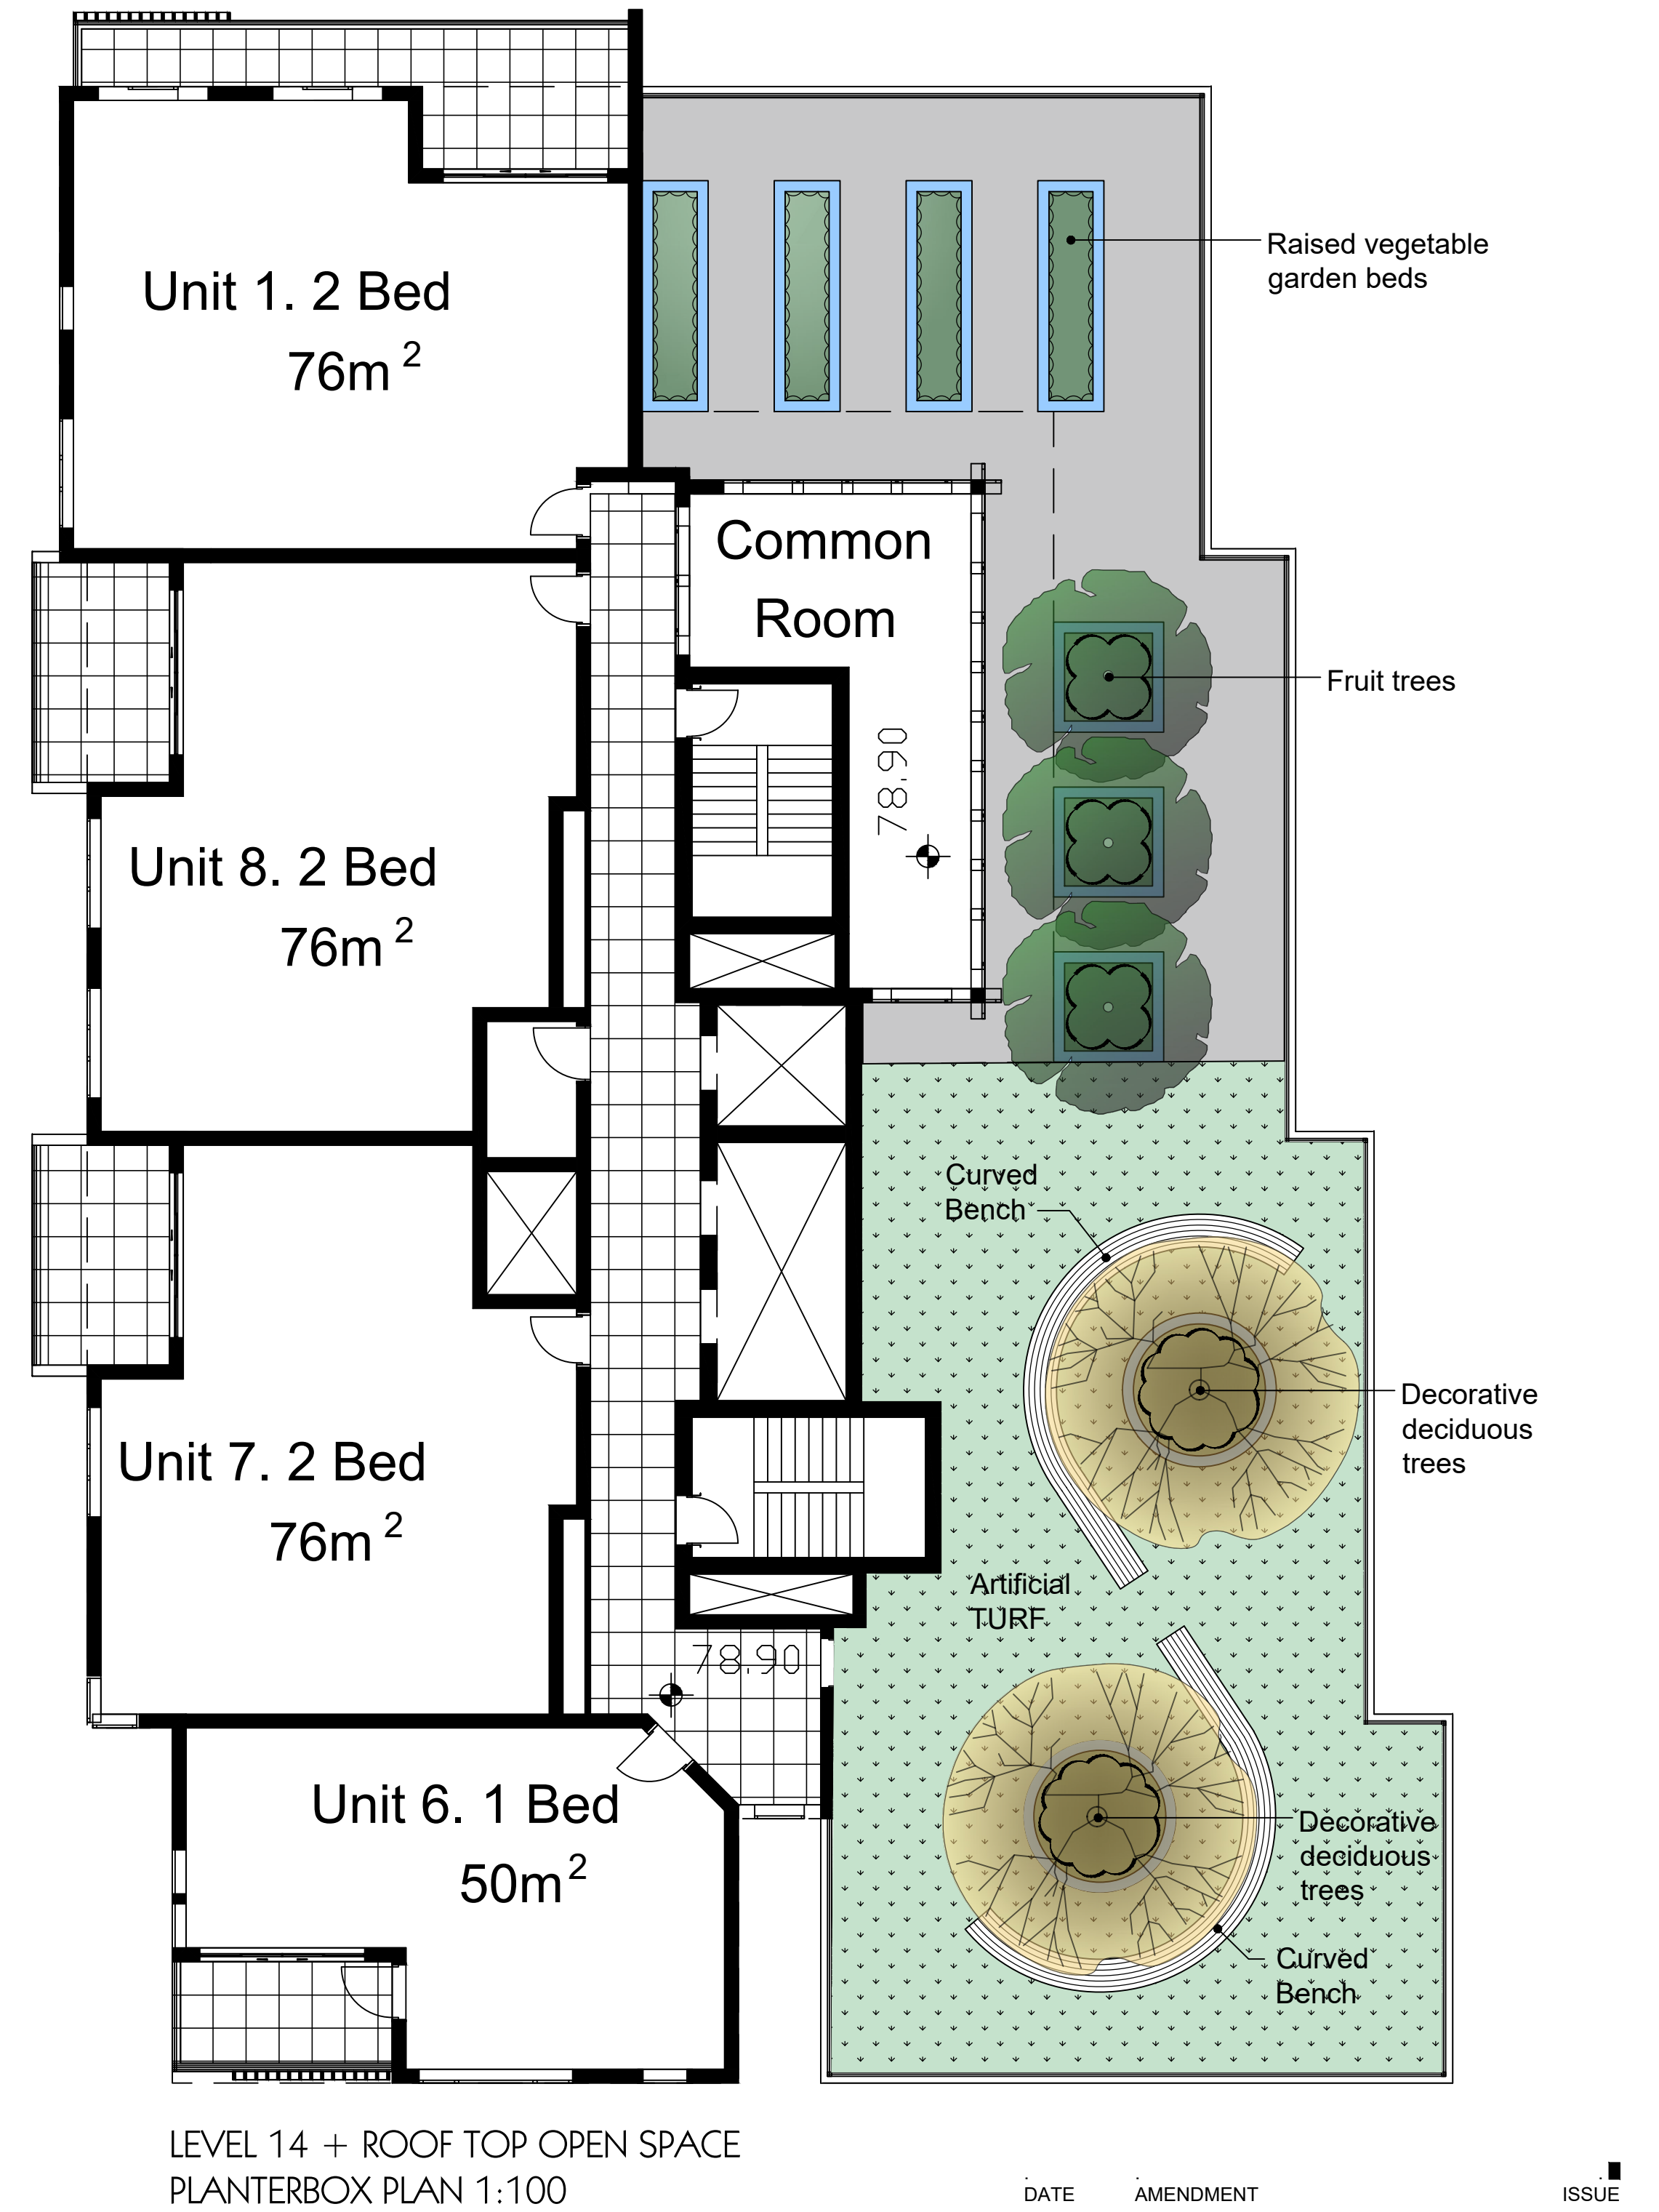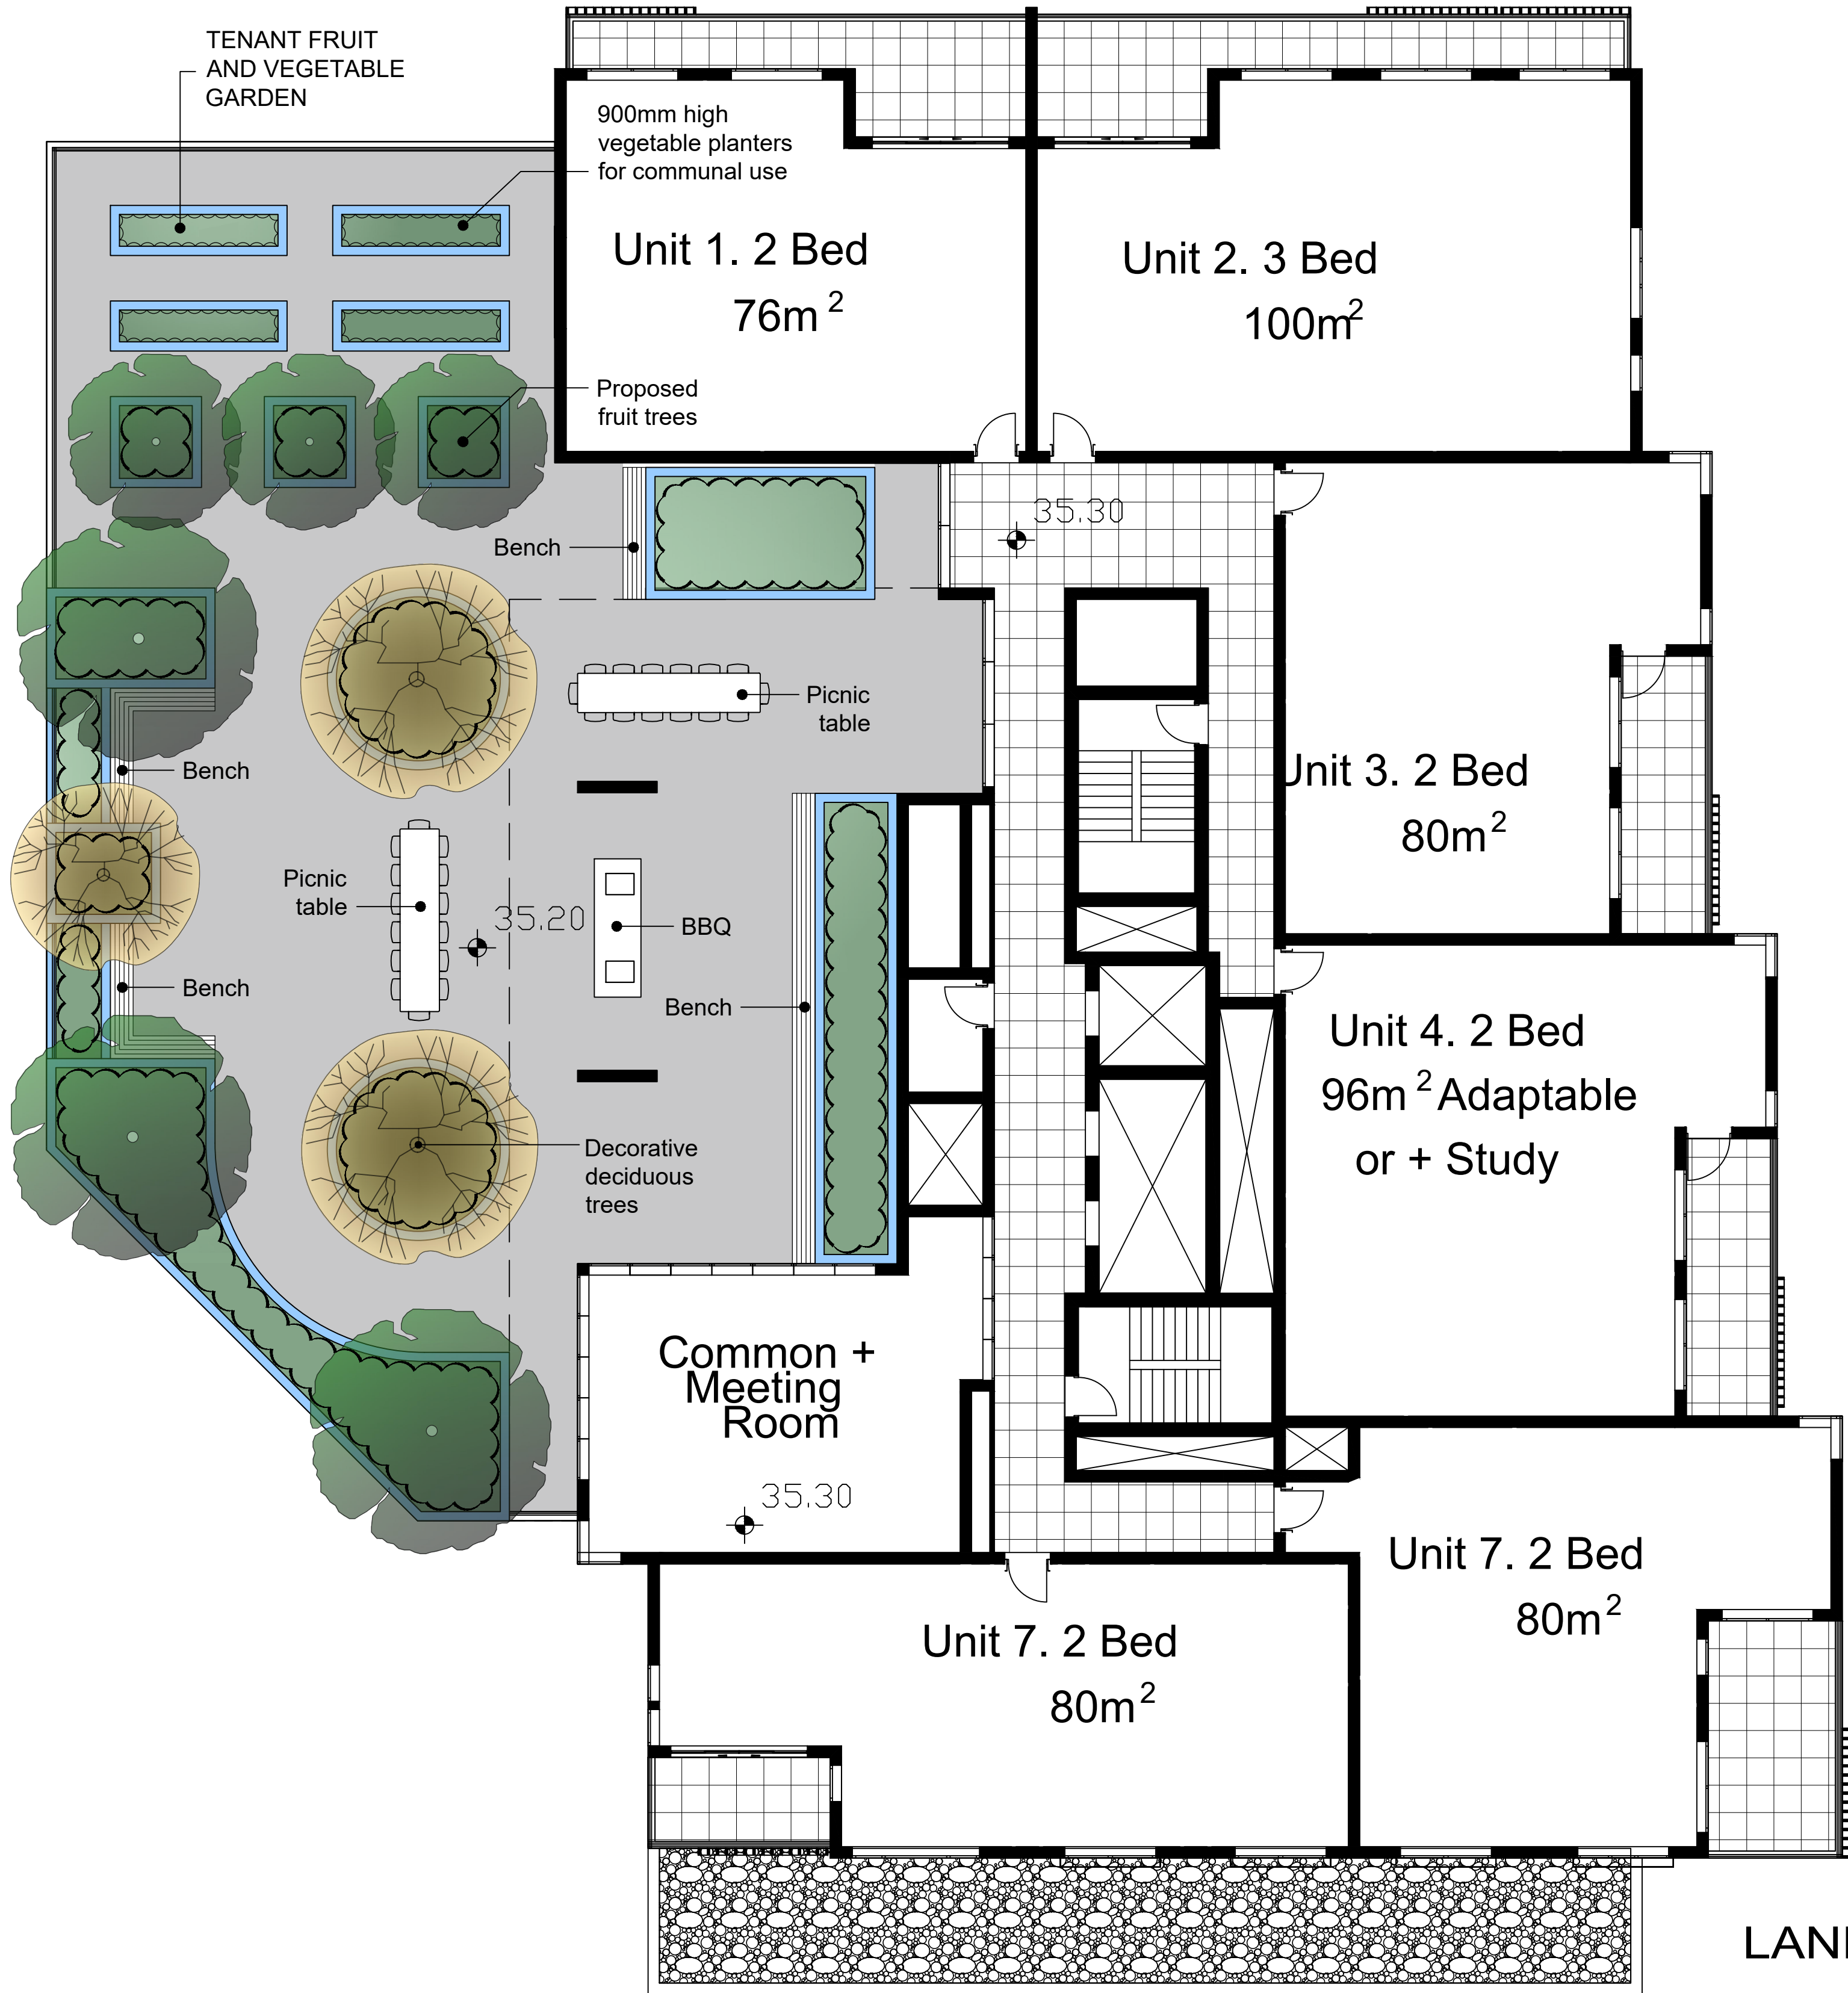

DATE

AMENDMENT

ISSUE

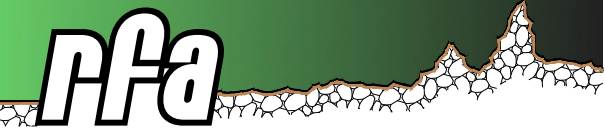

+ RAY FUGGLE ASSOCIATES landscape architects

125, 241 PENNANT HILLS RD CARLINGFORD NSW 2118

email: RAY@fuggle.net.au

phone: 02 8860 0021

fax: 0412 294 712

abn: 76 003 773 939

Project:

PROPOSED RESIDENTIAL DEVELOPMENT

No. 55-57 Station Street, WENTWORTHVILLE

Client:

NUCORP CONSTRUCTION P/L

Drawing Title:

LEVEL ONE & ROOFTOP PLANTERBOX PLAN

issue: DA

date: 19/09/18

issue no: A

file name: c:\

drawing No: L-04/4

drawn: HK

scale: 1:100 @ A1

checked: RF

project No: 4373a